
GLOBAL SPICE

Convenience & Grocery Store

121 Freshfields, Newmarket, CB8 0EH

Premises Licence Floor Plan - Review Draft

03 Nov 2026

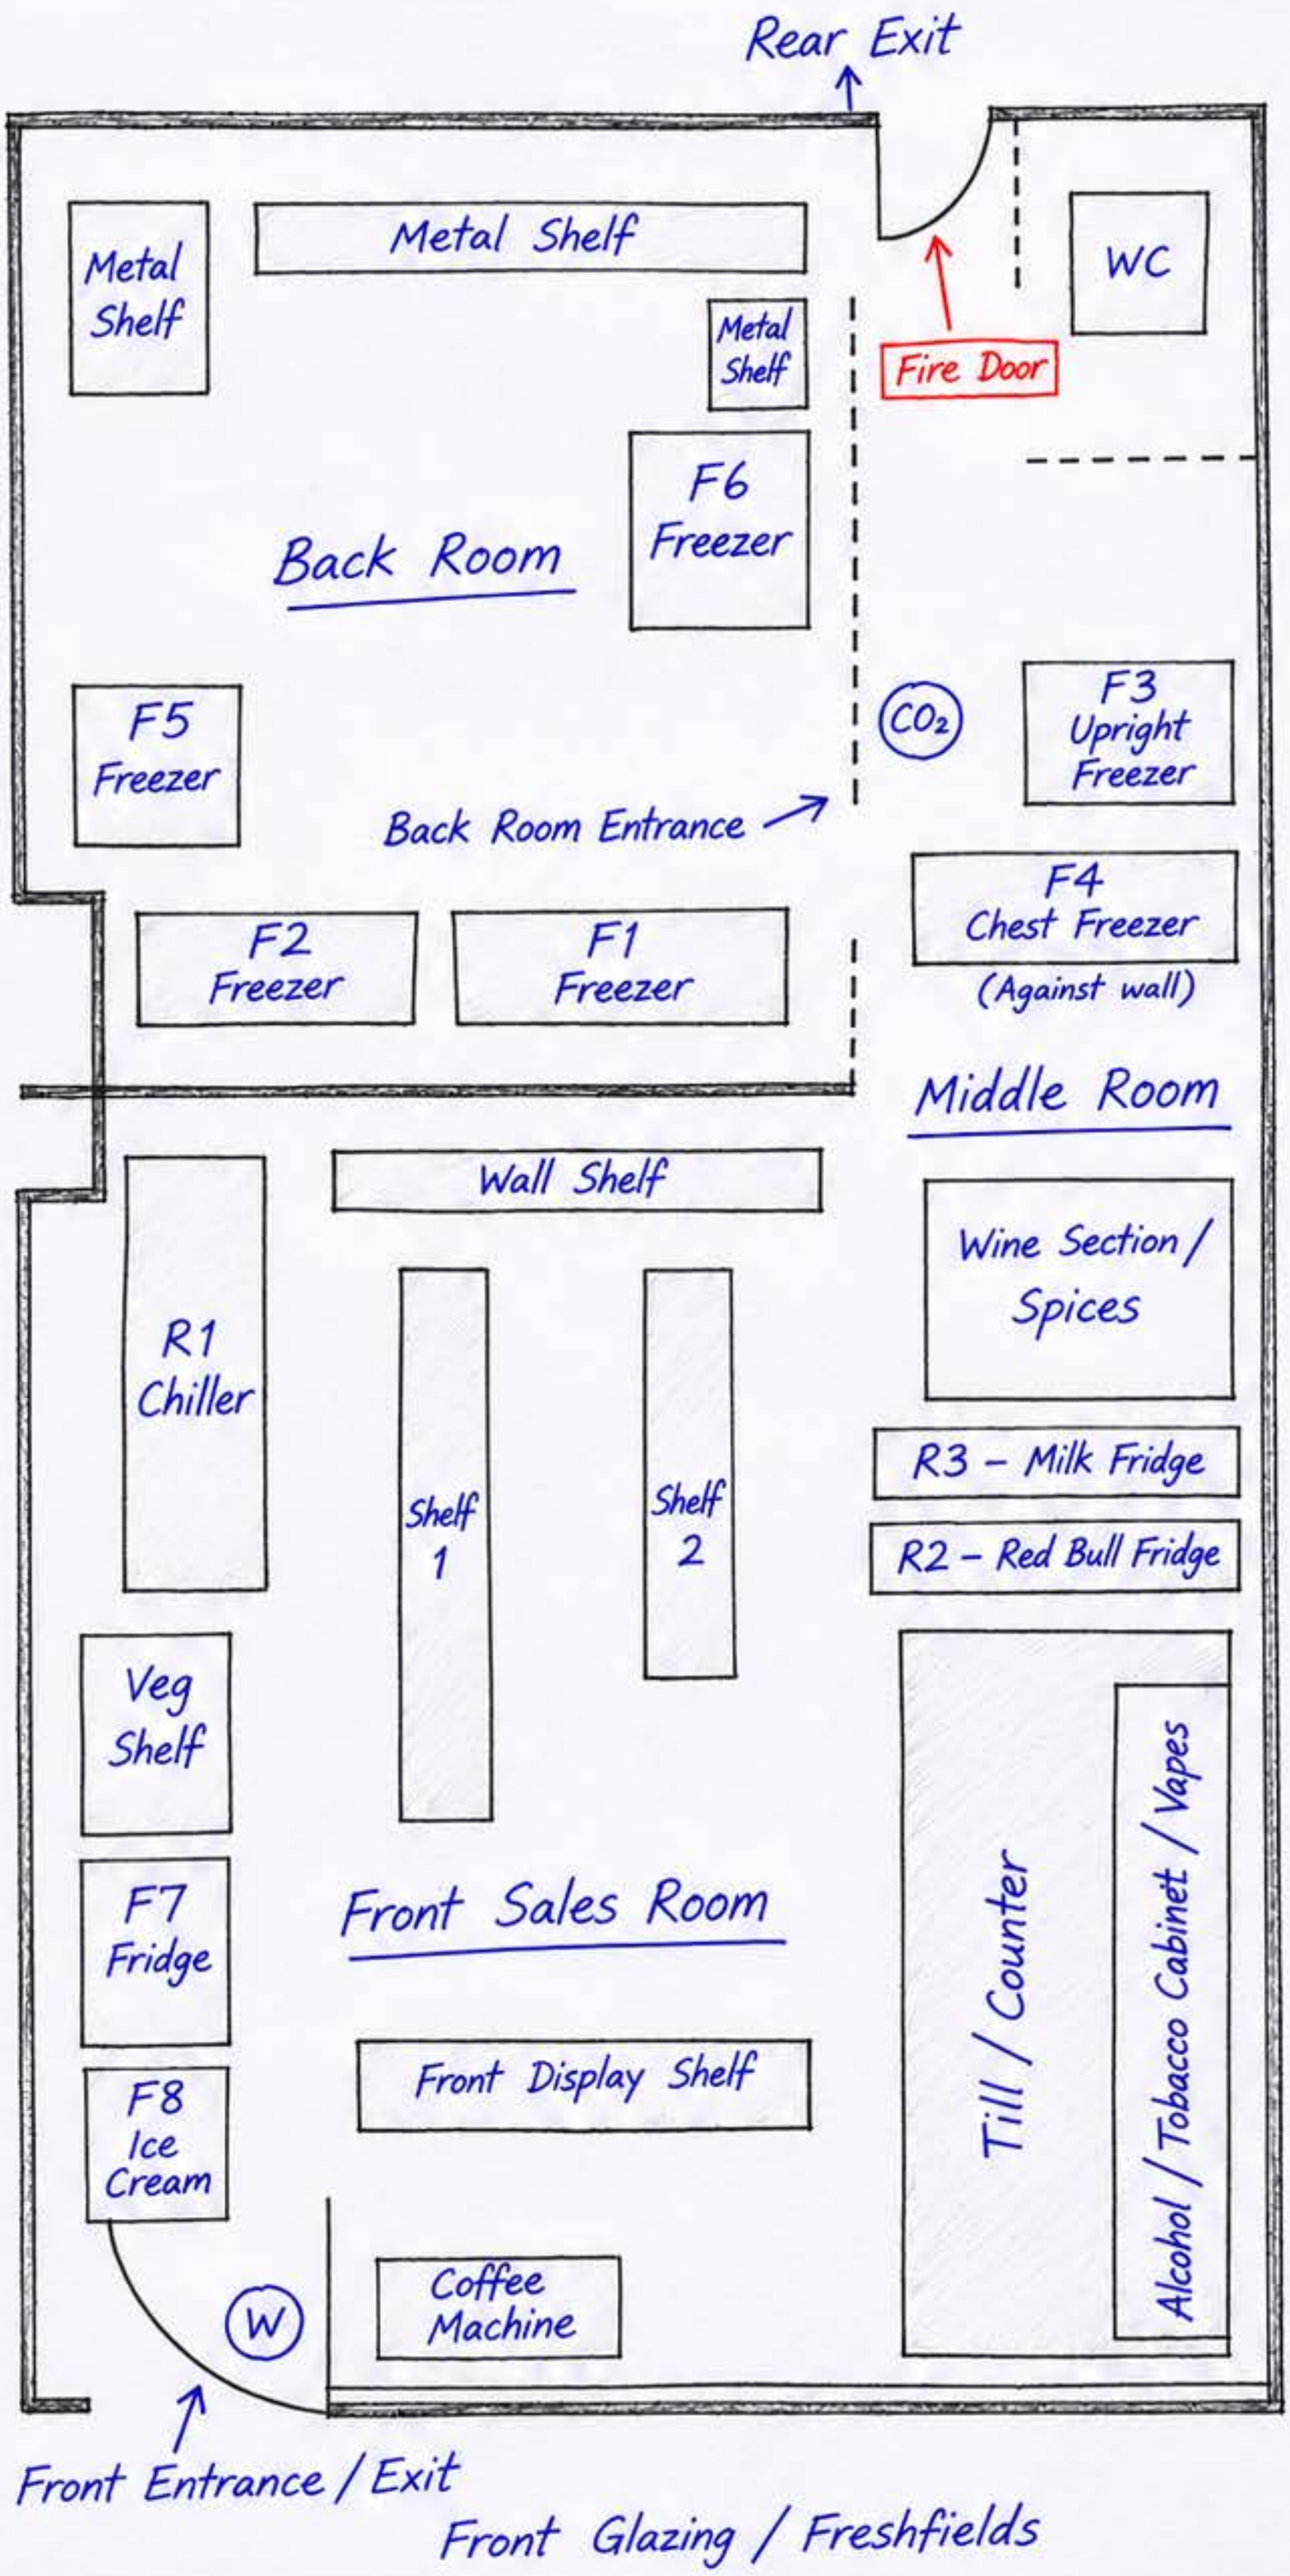

Scale : 1:50 A4

Notes :

- Shop furniture are freestanding and mobile.
- Layout similar to previous (i.e. not structural work).
- New window + entrance door recently installed to the premises by council.

Legend / Equipment :

F1 - Freezer
F2 - Freezer
F3 - Upright Freezer
F4 - Chest Freezer
F5 - Freezer
F6 - Freezer
F7 - Fridge
F8 - Ice Cream Freezer
R1 - Chiller
R2 - Red Bull Fridge
R3 - Milk Fridge
(W) - Water Extinguisher (Front)
(CO_2) - CO_2 Extinguisher (Middle Room)