Bury St Edmunds Central

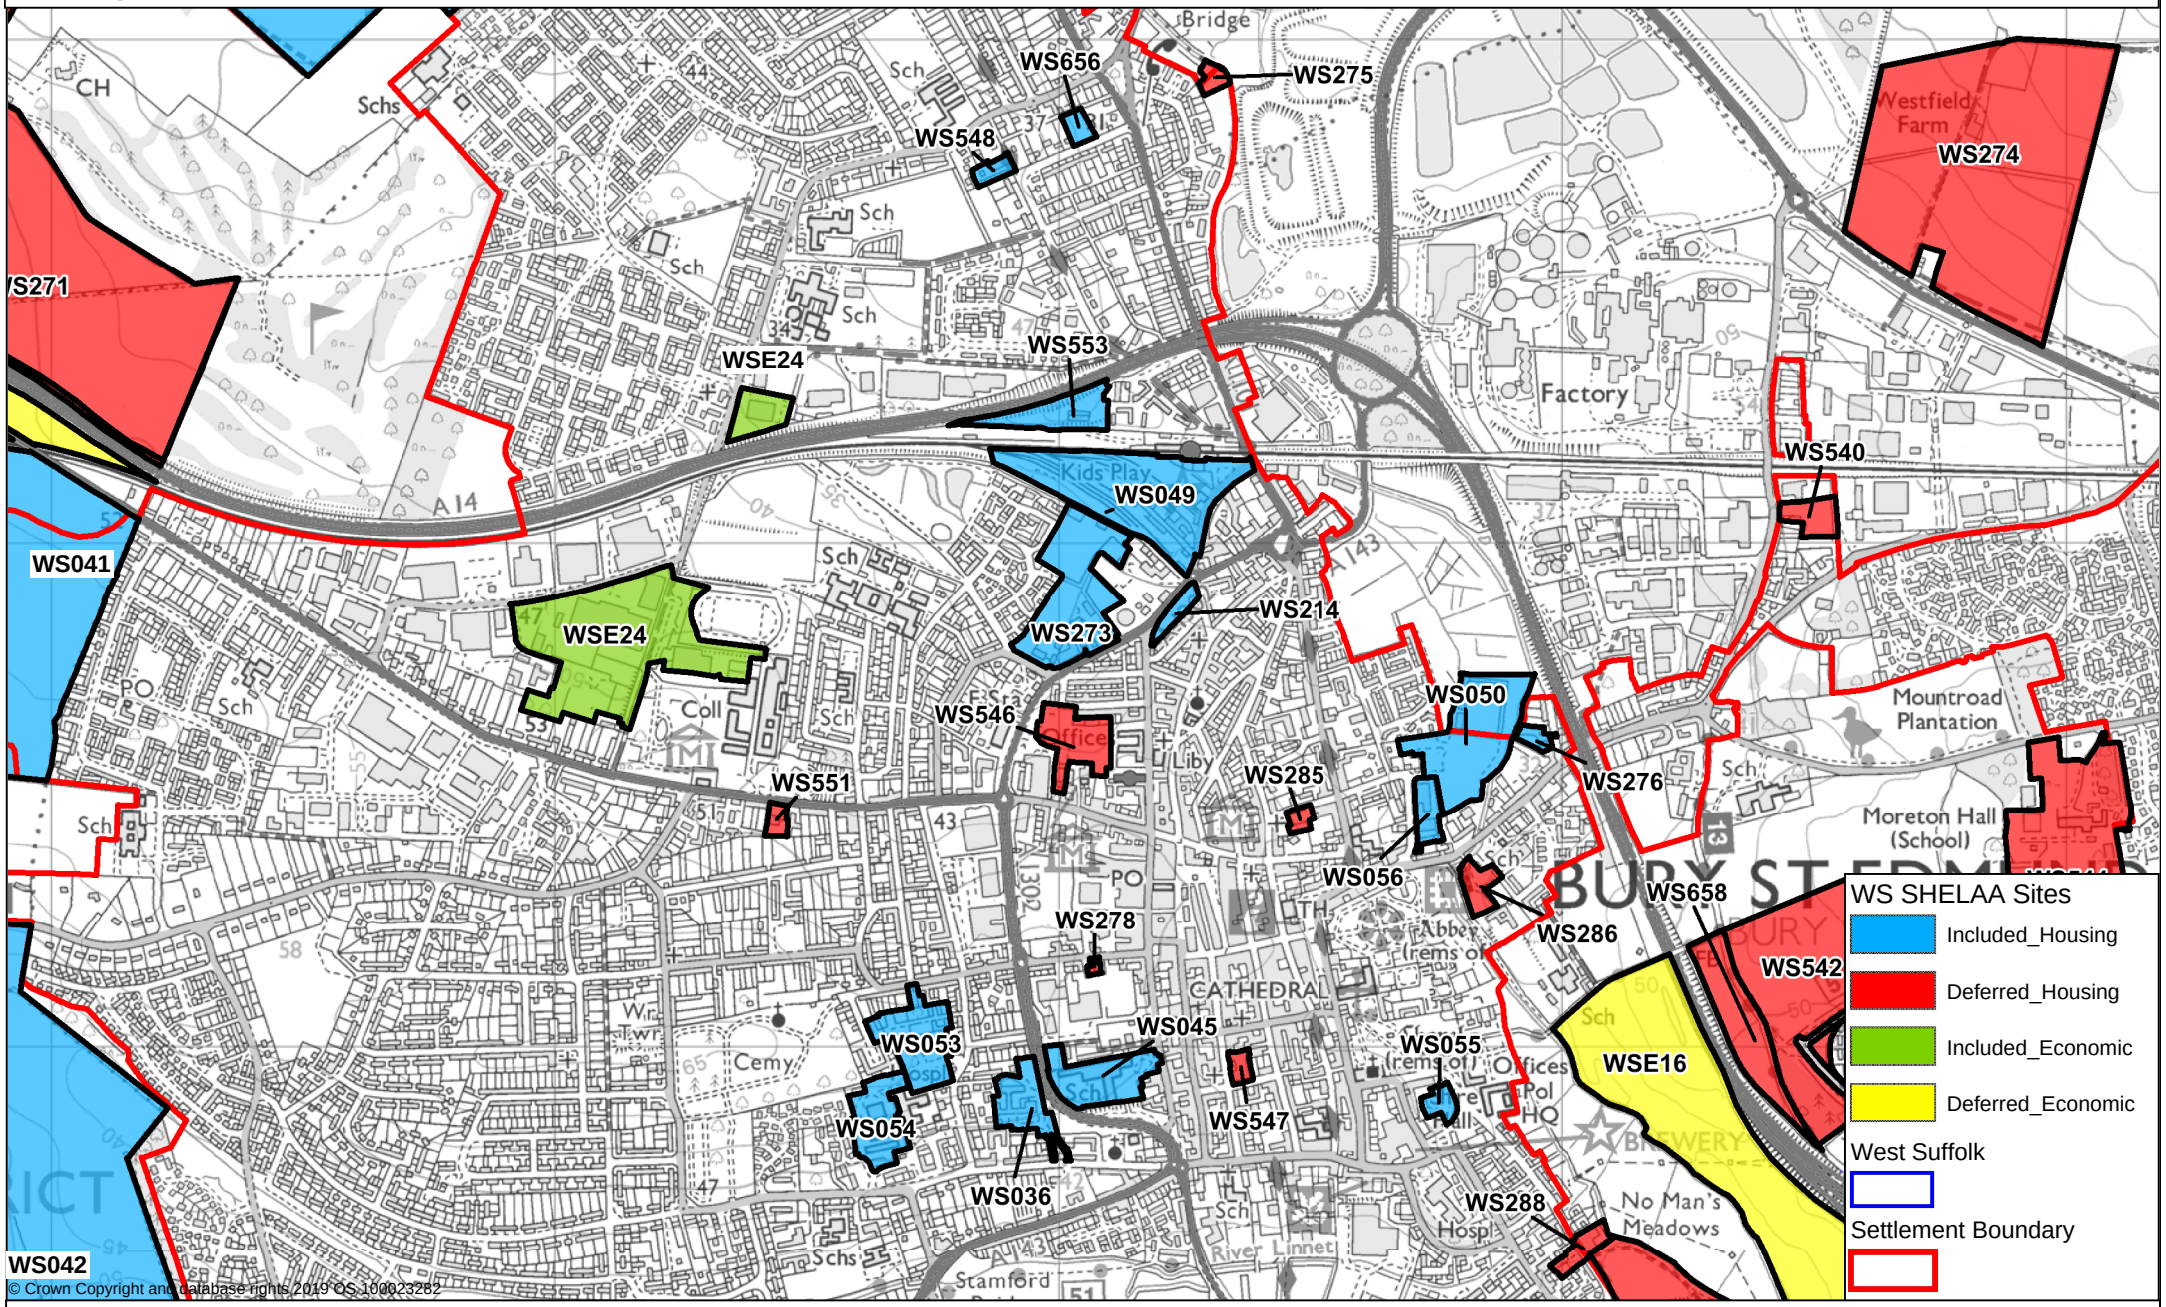

© Crown Copyright and database rights 2019 OS 100023282

West Suffolk Council
West Suffolk House
Western Way
Bury St Edmunds
IP33 3YU
01284 763233
www.westsuffolk.gov.uk

Scale: 1:15,000

Printed on: 16/01/2020 at 2:26 PM by jtwhite

© Crown Copyright and database rights 2019
OS 100023282.

N