Haverhill East

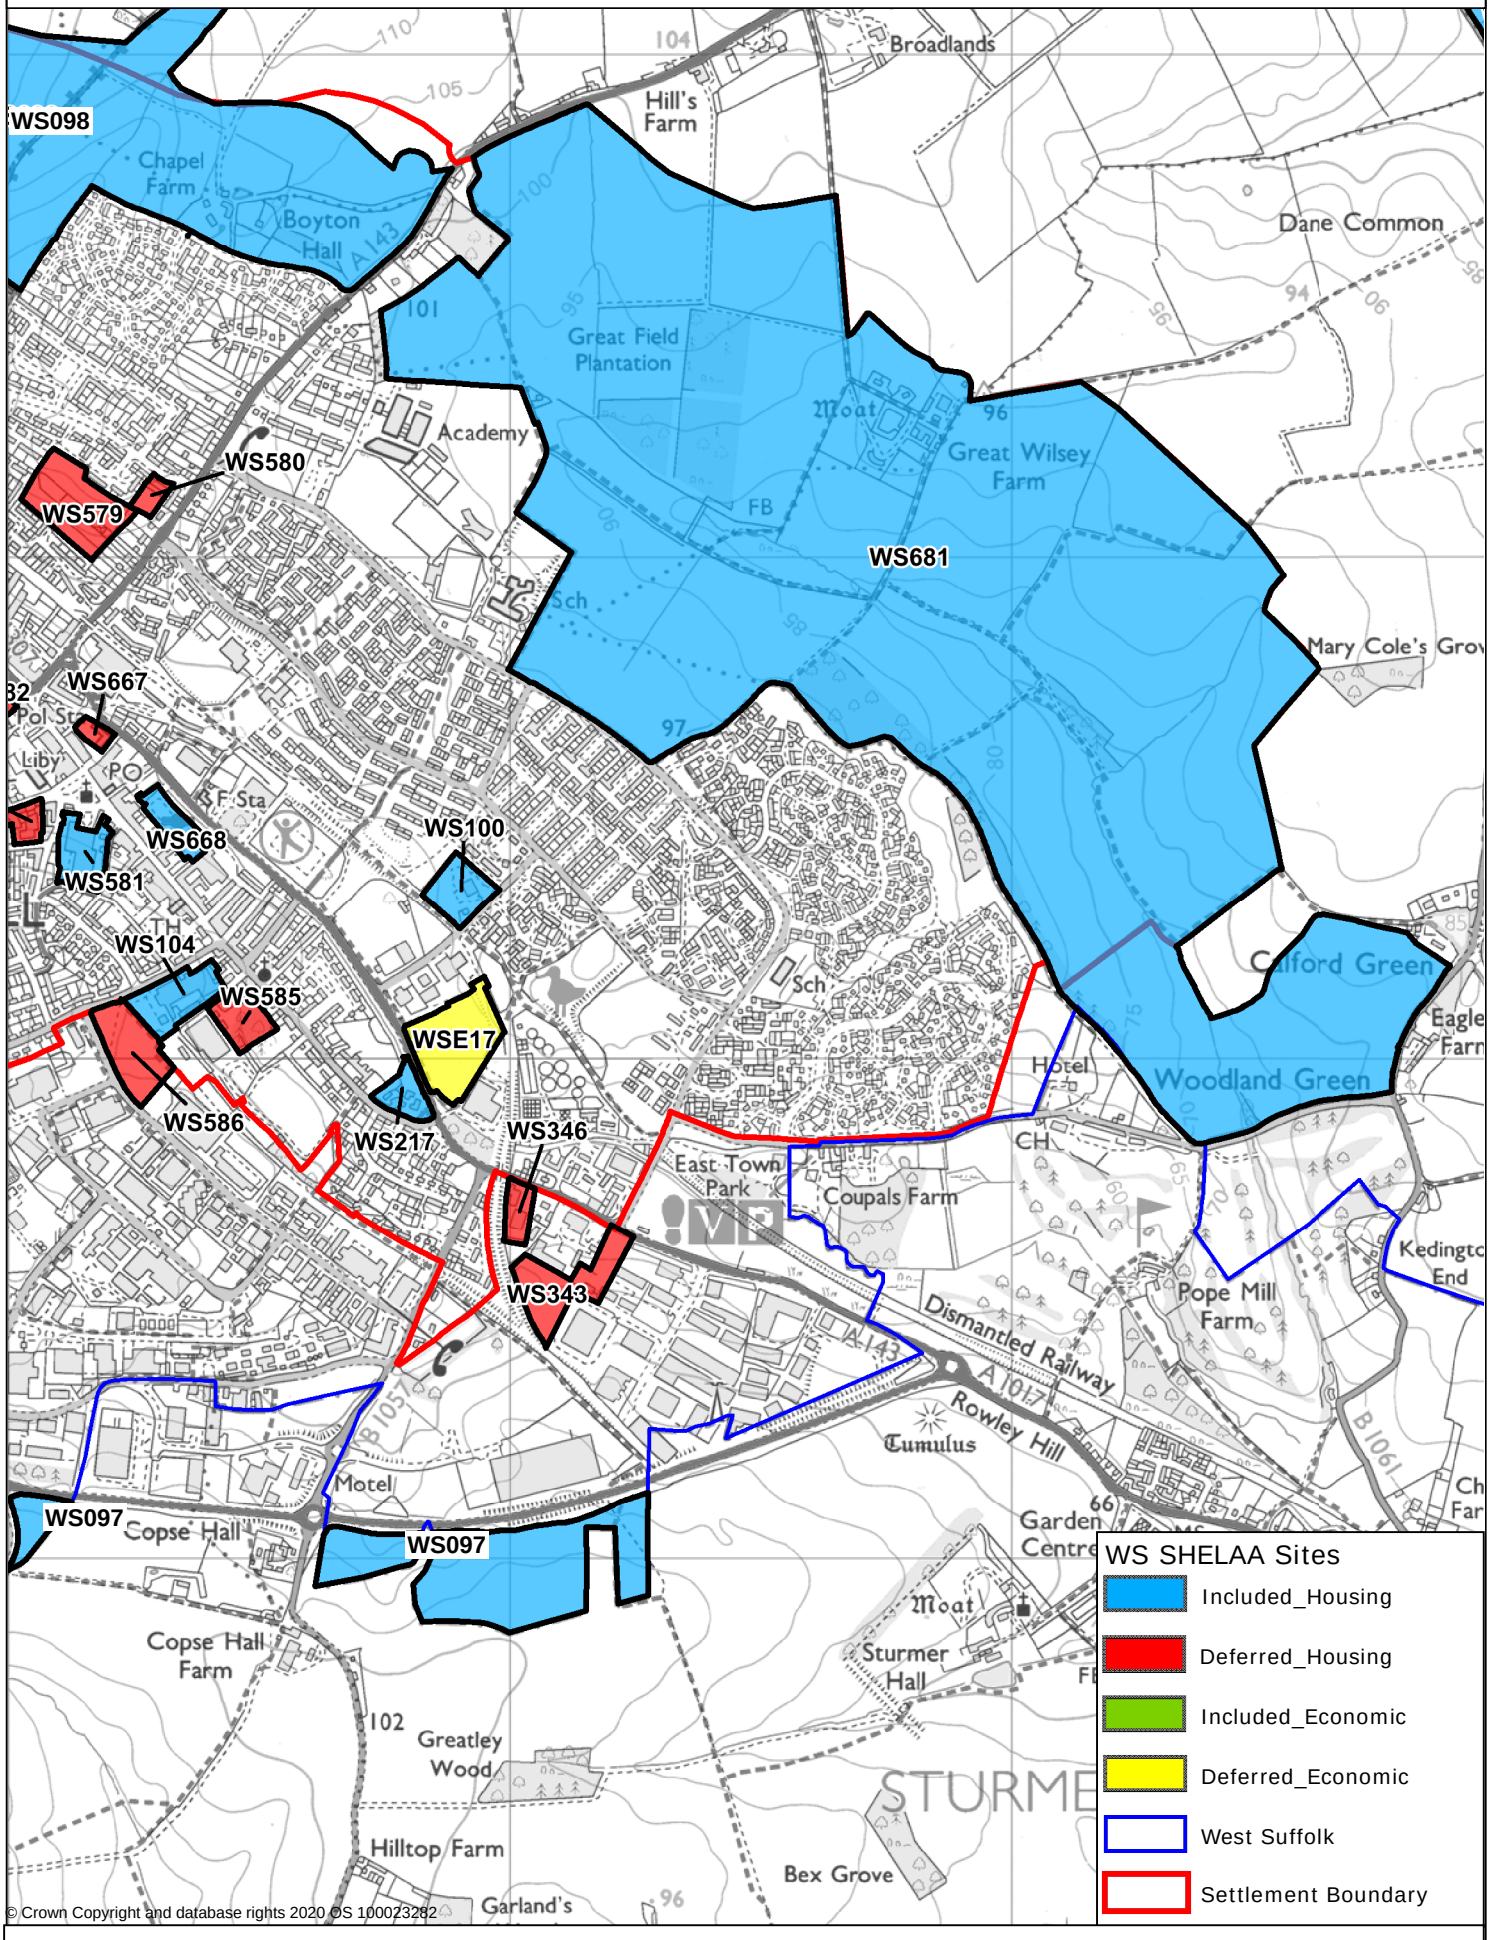

© Crown Copyright and database rights 2020 OS 100023282

West Suffolk Council
West Suffolk House
Western Way
Bury St Edmunds
IP33 3YU
01284 763233
www.westsuffolk.gov.uk

Scale: 1:15,070
Printed on: 16/01/2020 at 1:20 PM by jtwhite
© Crown Copyright and database rights 2020
OS 100023282.

N