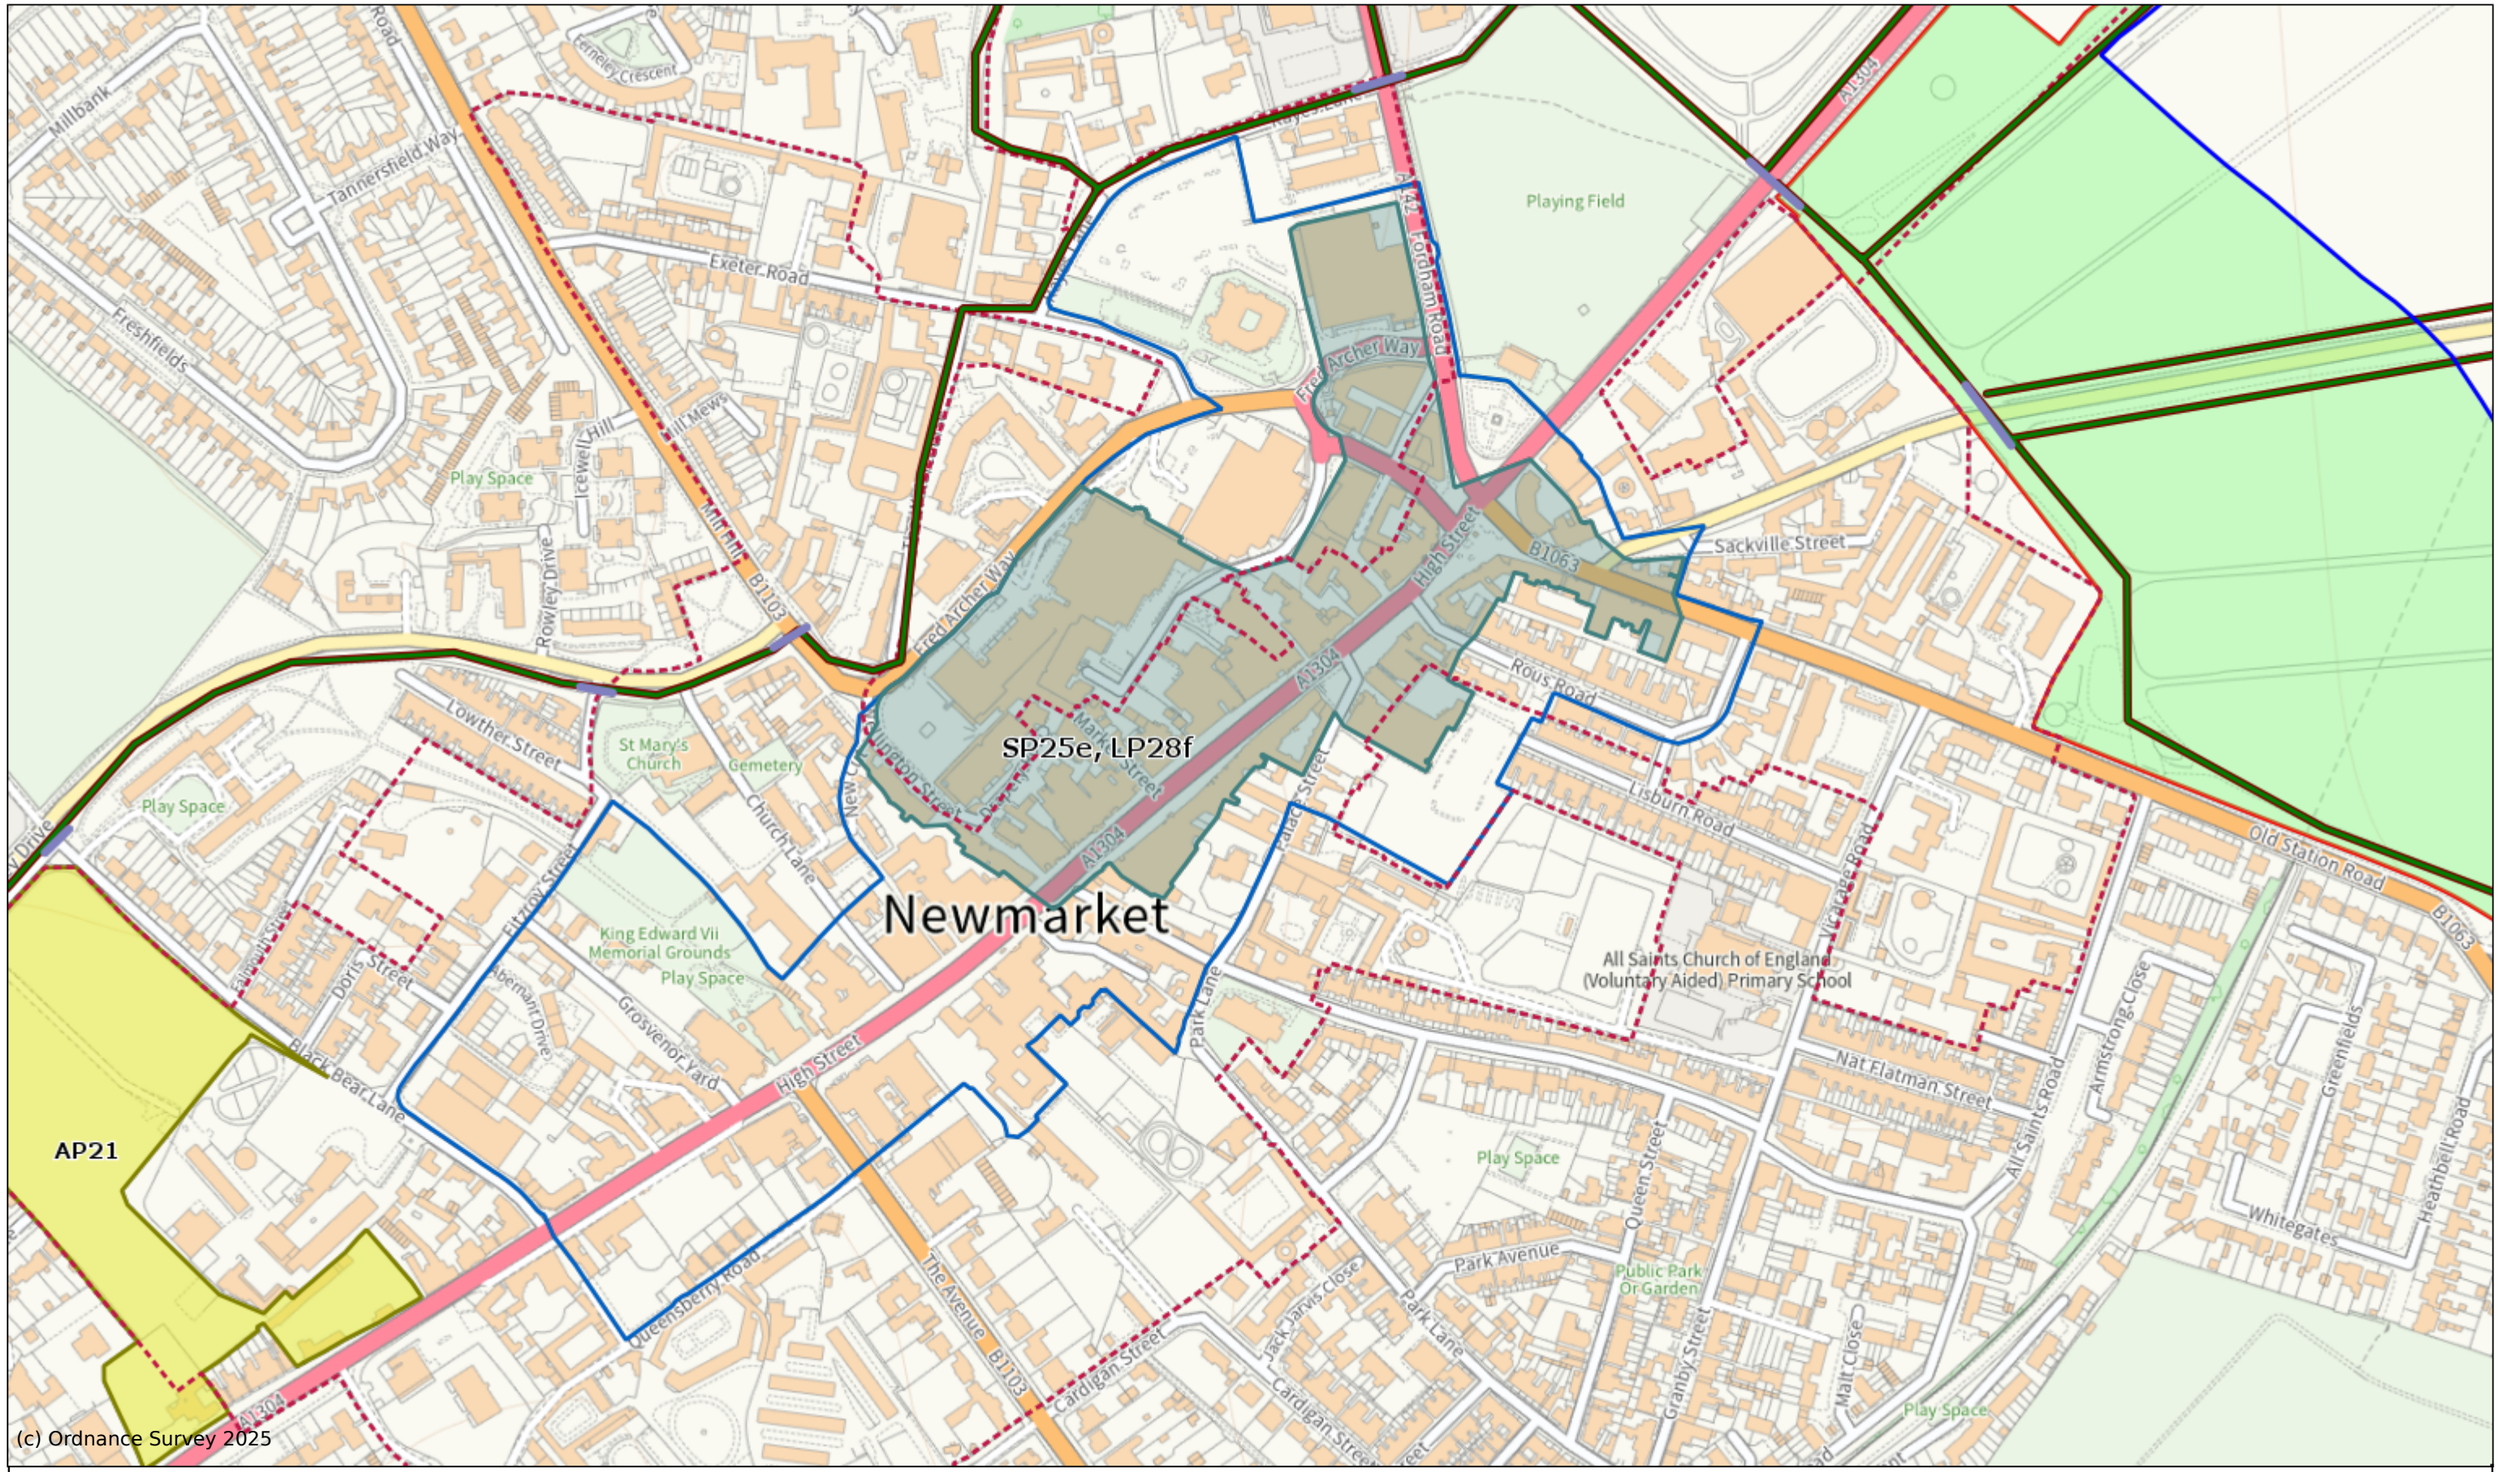

Inset map 54 - Newmarket Town Centre

Scale: 1:3500

Printed on 2025-06-27 16:35:55
by dbugg@SEBC_DOMAIN

© Crown Copyright and database rights 2025 OS 100023282.

West Suffolk Council

West Suffolk House
Western Way
Bury St Edmunds
IP33 3YU
01284 763233
www.westsuffolk.gov.uk