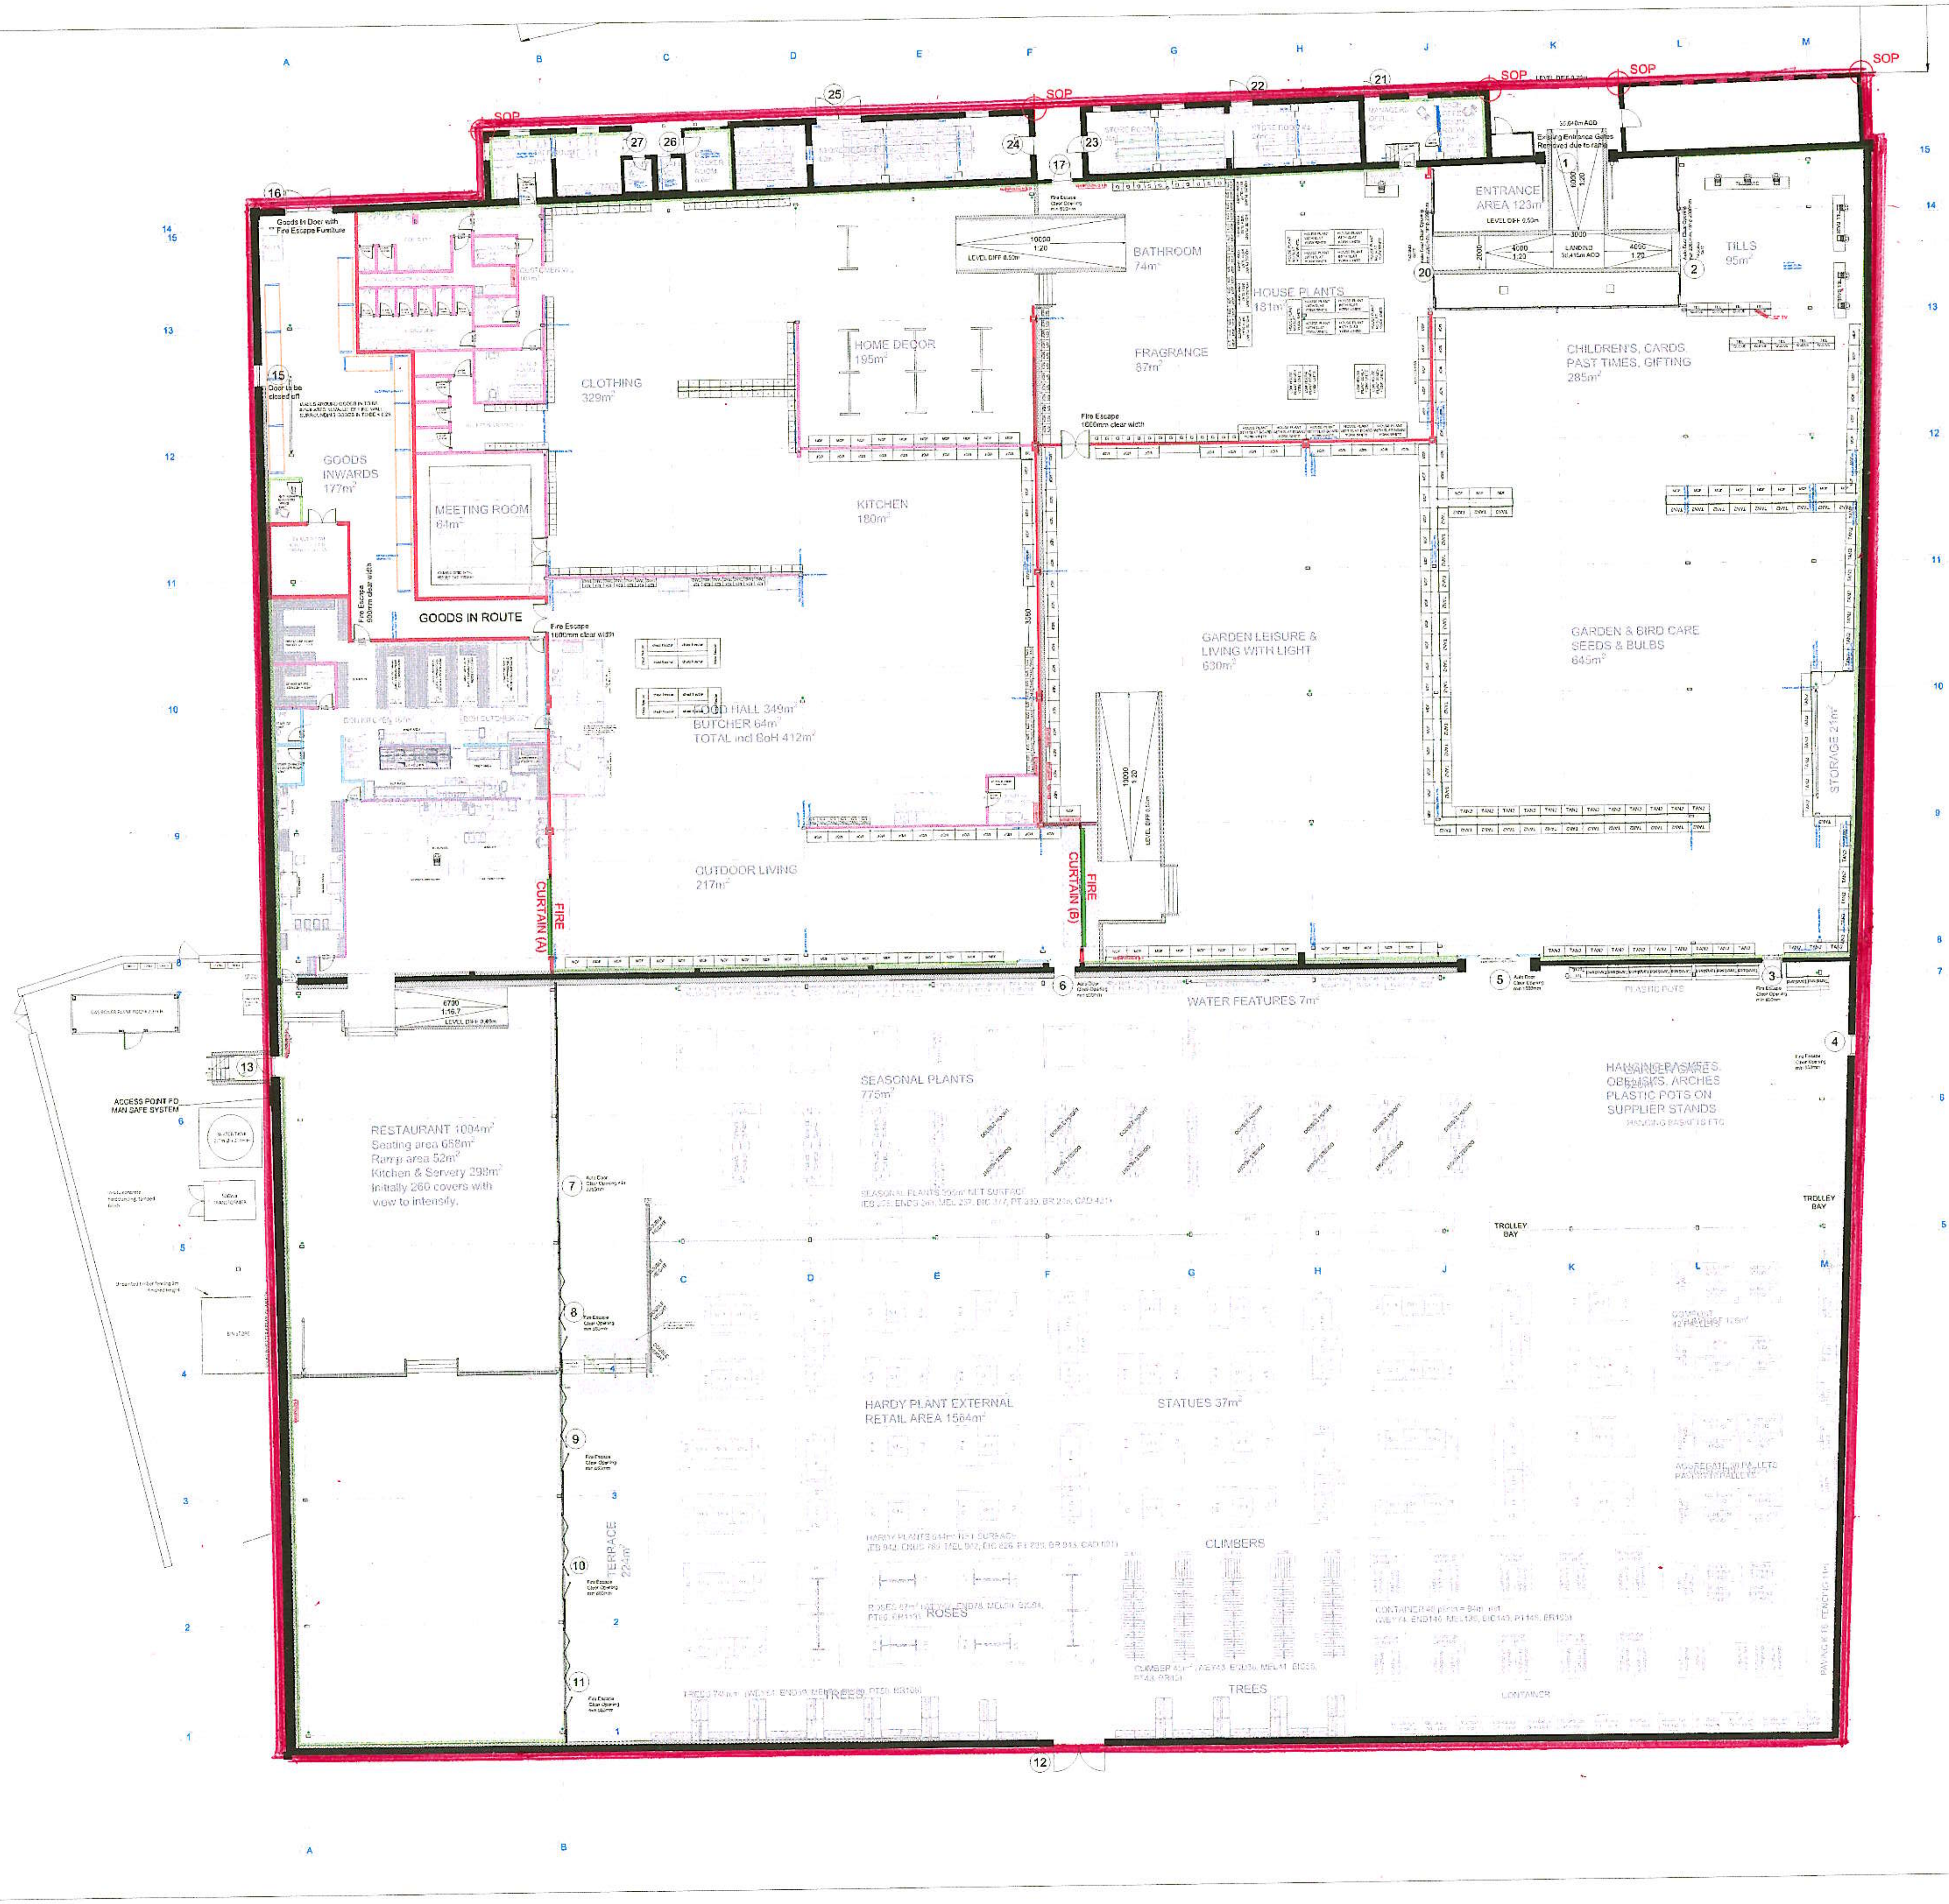


WALL CONSTRUCTION:

English Heritage listed walls

Retaining wall, 200mm thick

Full height 70mm Jumbo stud wall set slightly off the brick wall to form a cavity, 100mm insulation, lined with 12mm plywood & plasterboard.
In restaurant area to be sat on top of retaining wall, boarding to shot over.

1 Hour fire resistant full height jumbo stud partition. Doors within wall to be FD60 self closing fire doors. All partitions within warehouse to be faced in plywood.

1 Hour fire resistant fire curtain with 1 hour fire resistant bulkhead above.

Cash office stud wall with full height mesh lining to cavity.

Full height stud partitions, plaster boarded. Walls within the toilet and fitting room area 2.5m high to suit plaster board / Dune ceiling. With sound dampening rock wool within partition.

2.5m high stud partitions, clad plywood, white wall hygienic Altro Whiterock lining to ceiling Total of 84.8 lin.m. or 212m²

SYMBOL KEY:

RWPS

Steel Column

FIRE CURTAIN — Demarkation for potential fire curtain

Retaining Walls

AMENDMENTS:

Rev J: 12.03.2026
- BUTCHER COLD ROOM IN GOODS IN OMITTED.
- RAMP DETAIL IN RESTAURANT UPDATED.
- PLANT COMPOUND UPDATED.

Rev K: 24.04.2026
- CAFE OMITTED
- STUD WALL HEIGHTS UPDATED
- CUSTOMER WC LADIES & GENTS UPDATED

Rev L: 30.04.2026
- FOOD HALL TAKEAWAY COUNTER DETAIL
- MEETING ROOM DOOR

Rev M: 17.08.2026
- DEPARTMENTS MOVED
- HOUSE PLANT CEILING GRIDS OMITTED
- ADDITIONAL SHOP FIT WALLS
- FOOD HALL TAKE AWAY COUNTER
- FITTING ROOM DOORS
- STEP DETAIL OFFICE & STAFF ROOM
- TOILETS HAND DRYER & LADIES VANITY
- GOODS IN BALER LOCATION

Rev N: 19.10.2026
- SHOP FIT UPDATED
- TILLS UPDATED
- RESTAURANT MANAGERS OFFICE ADDED.

TITLE:

ELVEDEN GARDEN CENTRE

LAYOUT

DRAWING NO.	REVISION
110	N

SCALE @ A1: 1:200

DATE: 20.10.2026

DRAWN BY: Max Loeptien

All copyright, design rights and other intellectual property rights in this document (including without limitation the size, shape, layout and positioning of the particular elements shown in the plan) are and shall remain the property of Blue Diamond Limited and no use may be made of this document or the information contained in it without the prior written consent of Blue Diamond Limited. © Blue Diamond Limited 2018

BLUE DIAMOND